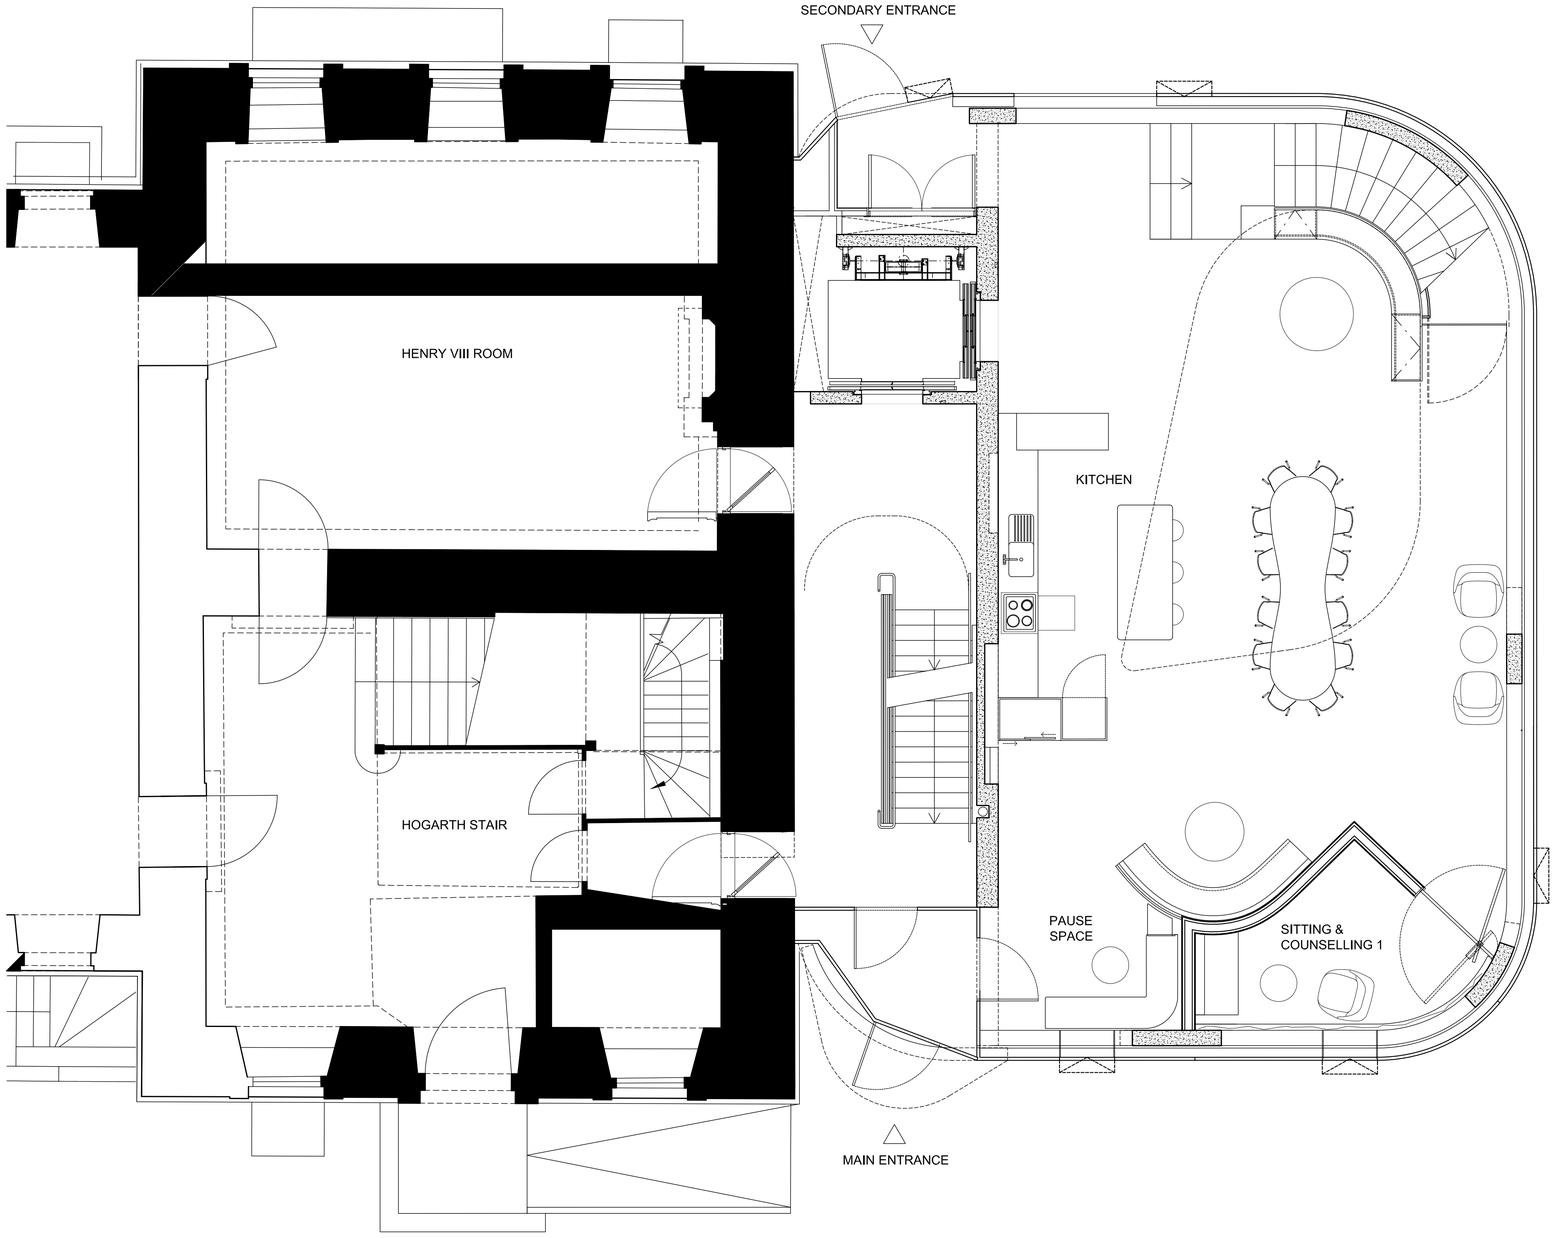

GROUND FLOOR PLAN

0m 5m 2.5m 5m

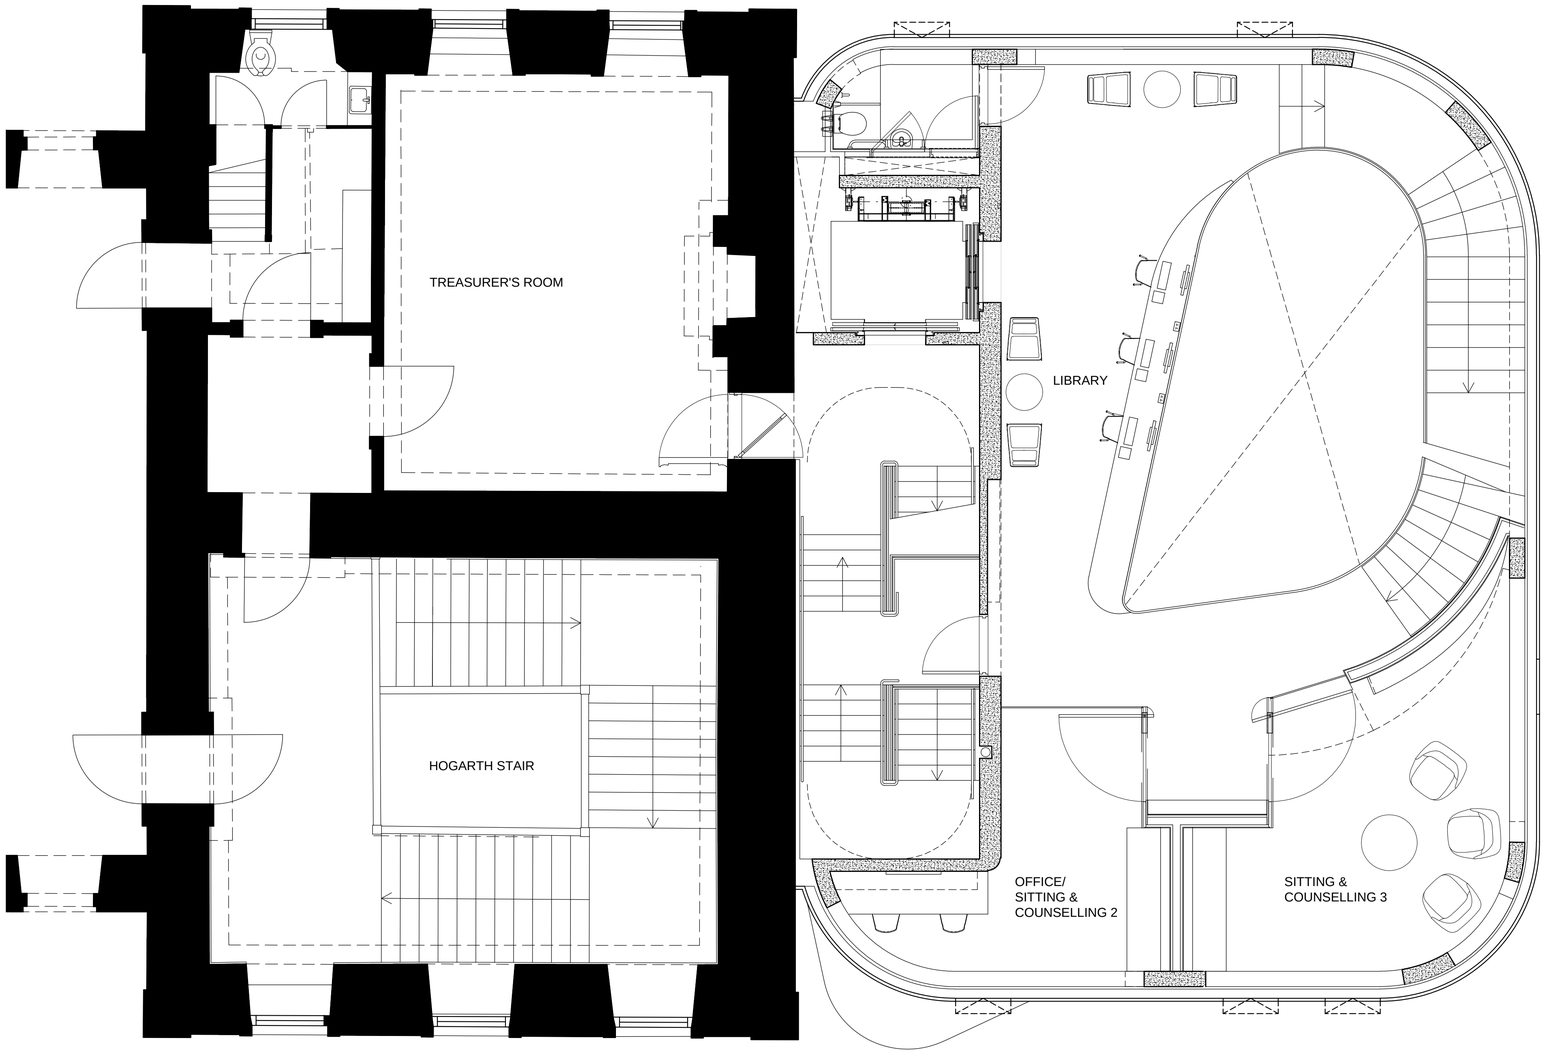

FIRST FLOOR PLAN

0m 5m 2.5m 5m

N

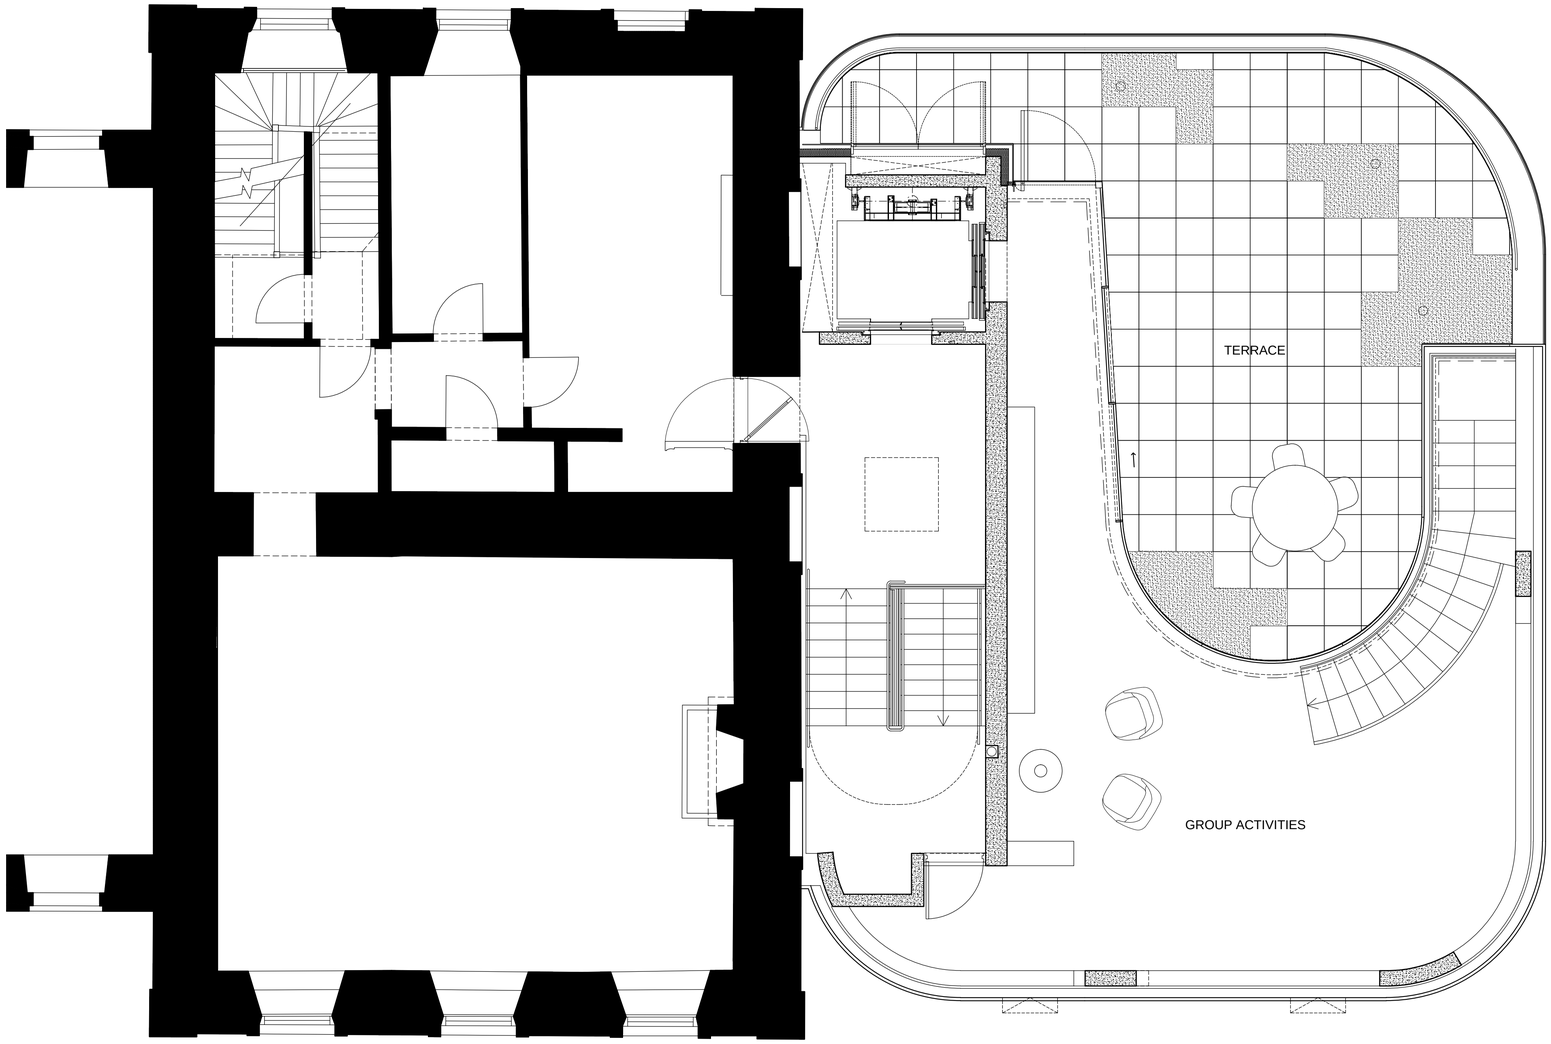

SECOND FLOOR PLAN

0m 5m 2.5m 5m